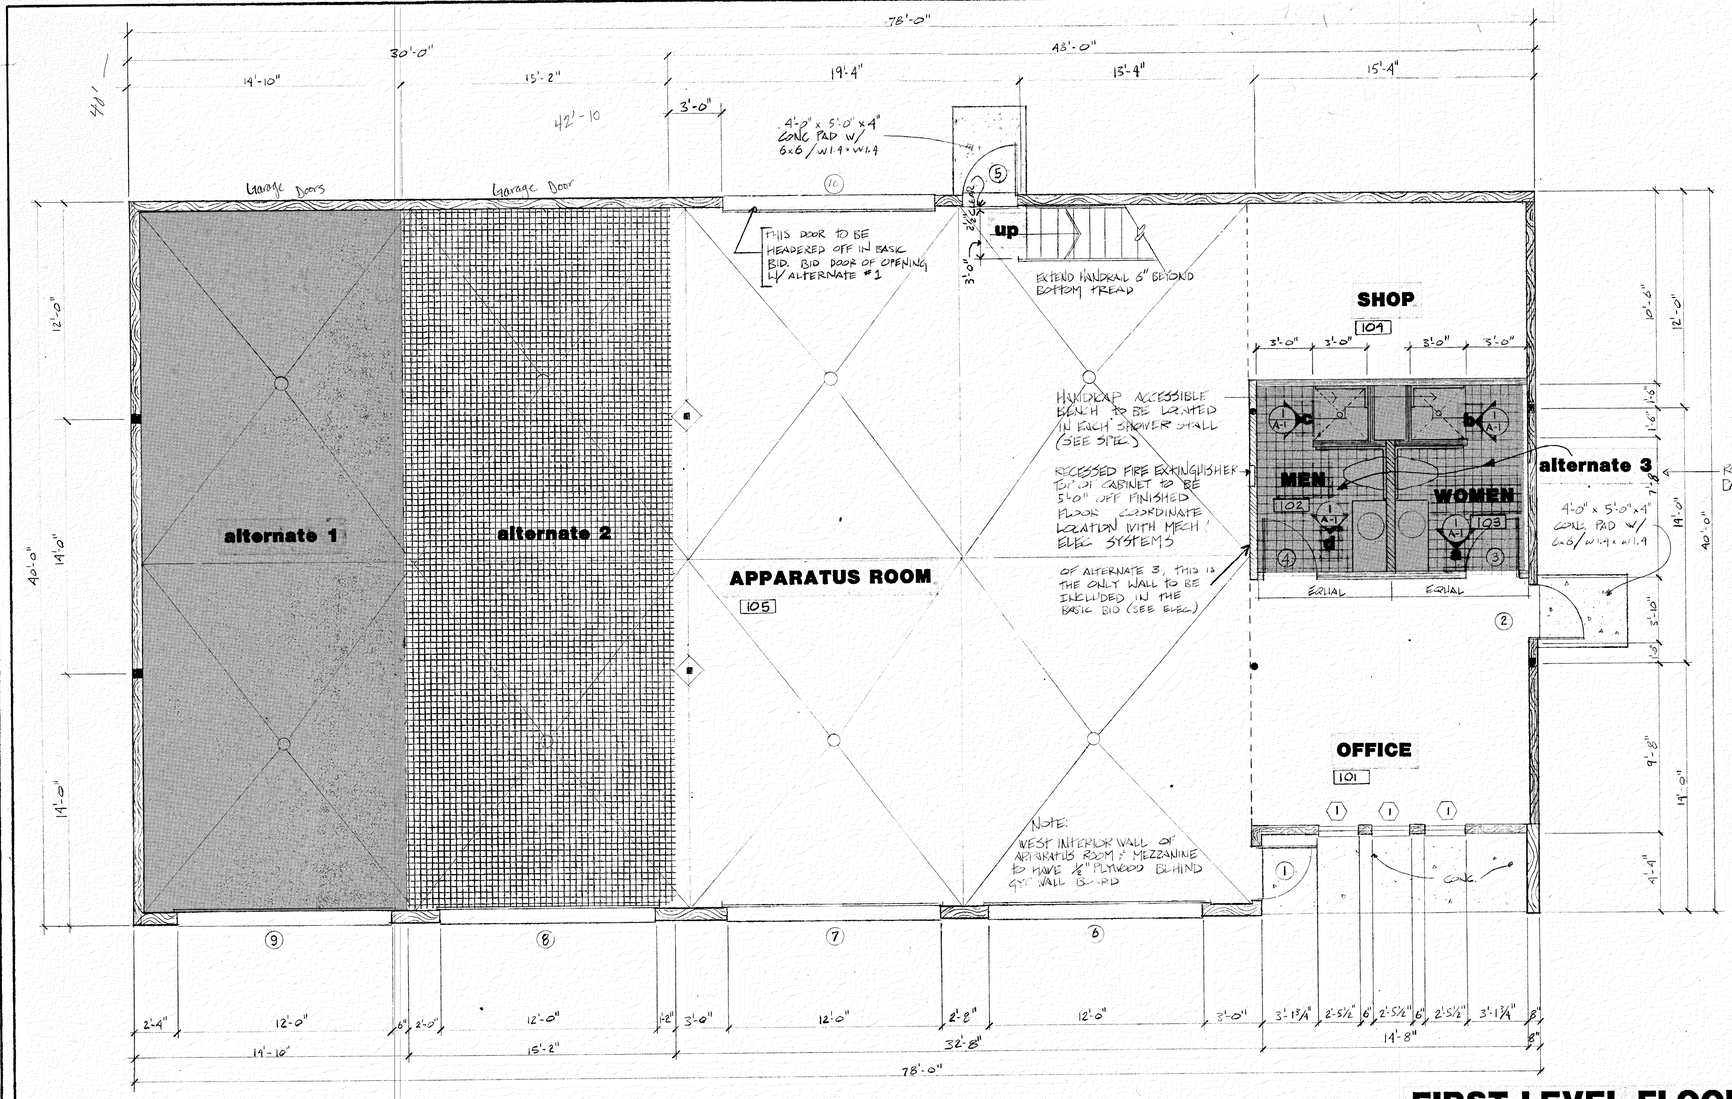

FIRST LEVEL FLOOR PLAN

1/4"=1'-0"

LEGEND

- 2x8 FRAME EXTERIOR WALL - GYPSUM WALL BOARD - INTERIOR WOOD SIDING - EXTERIOR
- 2x6 FRAME EXTERIOR WALL - GYPSUM WALL BOARD - INTERIOR WOOD SIDING - EXTERIOR
- 2x4 FRAME INTERIOR WALL - GYPSUM WALL BOARD BOTH SIDES
- 2x6 FRAME INTERIOR WALL - GYPSUM WALL BOARD BOTH SIDES
- COLUMN

NOTE:
SEE ROOM FINISH SCHEDULE FOR FINISHES

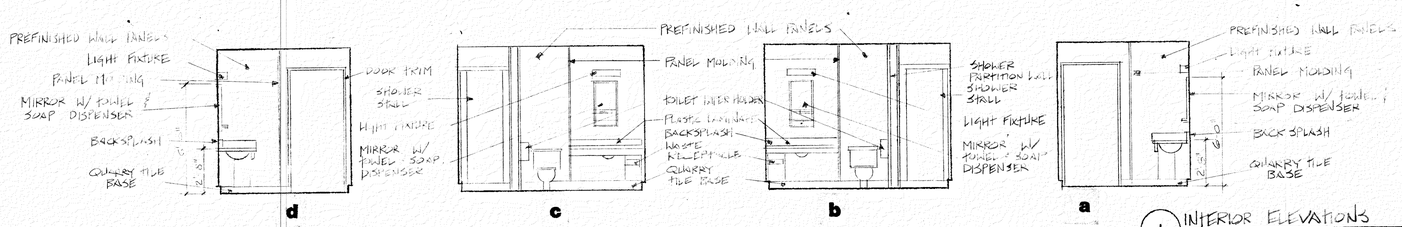

1 INTERIOR ELEVATIONS
1/4" = 1'-0"

project title: DILLINGHAM FIRE STATION

SELBERG ASSOCIATES INC.
p.o. box 872708
wasilla, alaska
99687
907-376-4999

project no.: X9035
date: 7/7/94
drawn by: VHS
revised: 1.30.95
sheet title: FLOOR PLAN
sheet no: A-1
of 7

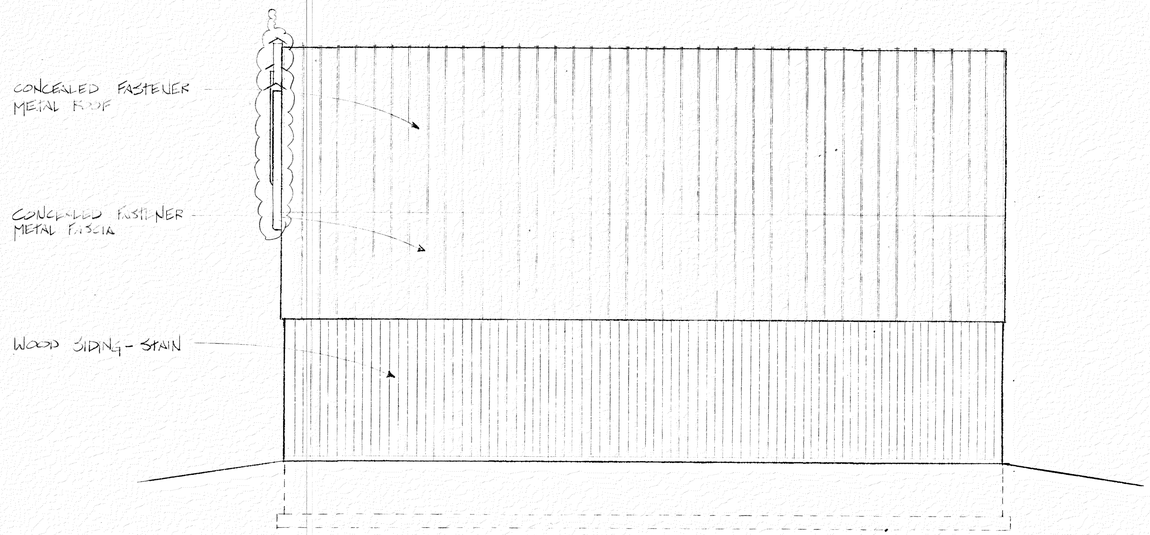

EAST ELEVATION

1/4"=1'-0"

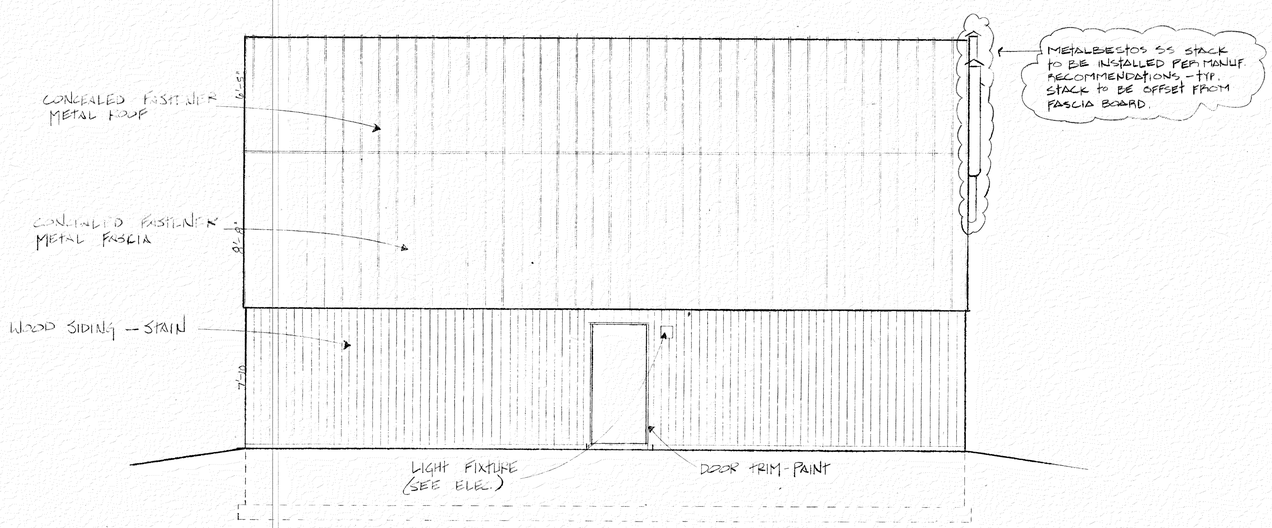

WEST ELEVATION

1/4"=1'-0"

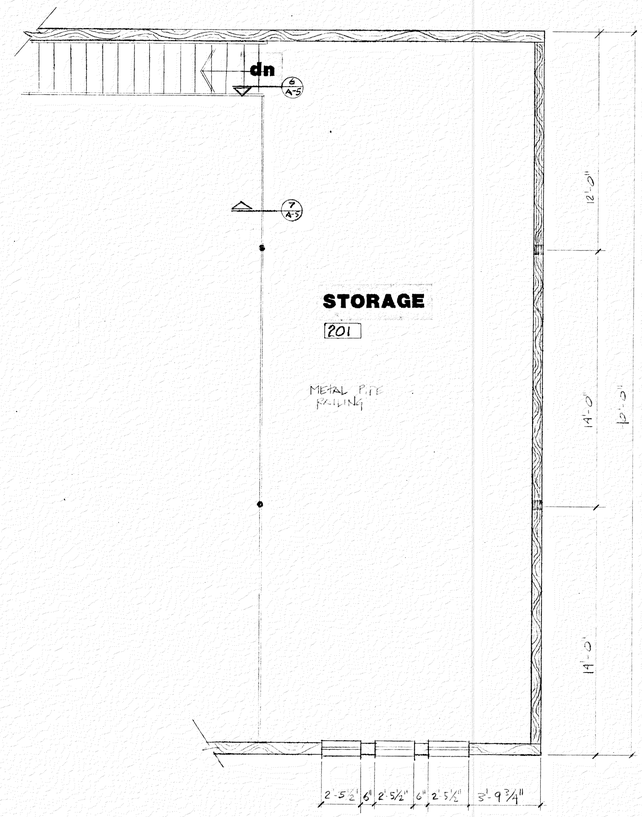

UPPER LEVEL FLOOR PLAN (STORAGE)

1/4"=1'-0"

STATE OF ALASKA
49th
PAUL D. SELBERG
No. 3799-A
REGISTERED PROFESSIONAL ARCHITECT

project title:
DILLINGHAM FIRE STATION

SELBERG ASSOCIATES INC.
p.o. box 872708
wasilla, alaska
99687
907-376-4999

project no.: 89050
date: 7-17-89
drawn by: W.H.S.
revised: 1-30-95
sheet title: ELEVATION, UPER LEVEL FLOOR PLAN

sheet no: **A-2**
of 7

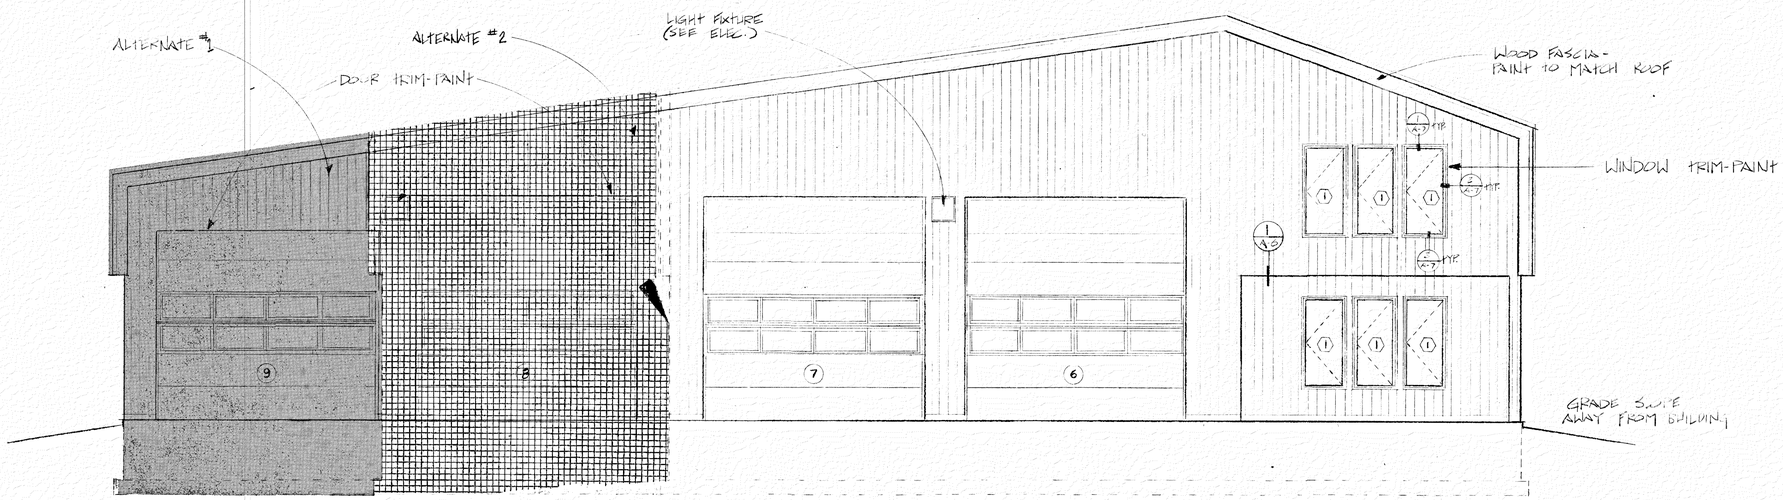

NORTH ELEVATION

1/4"=1'-0"

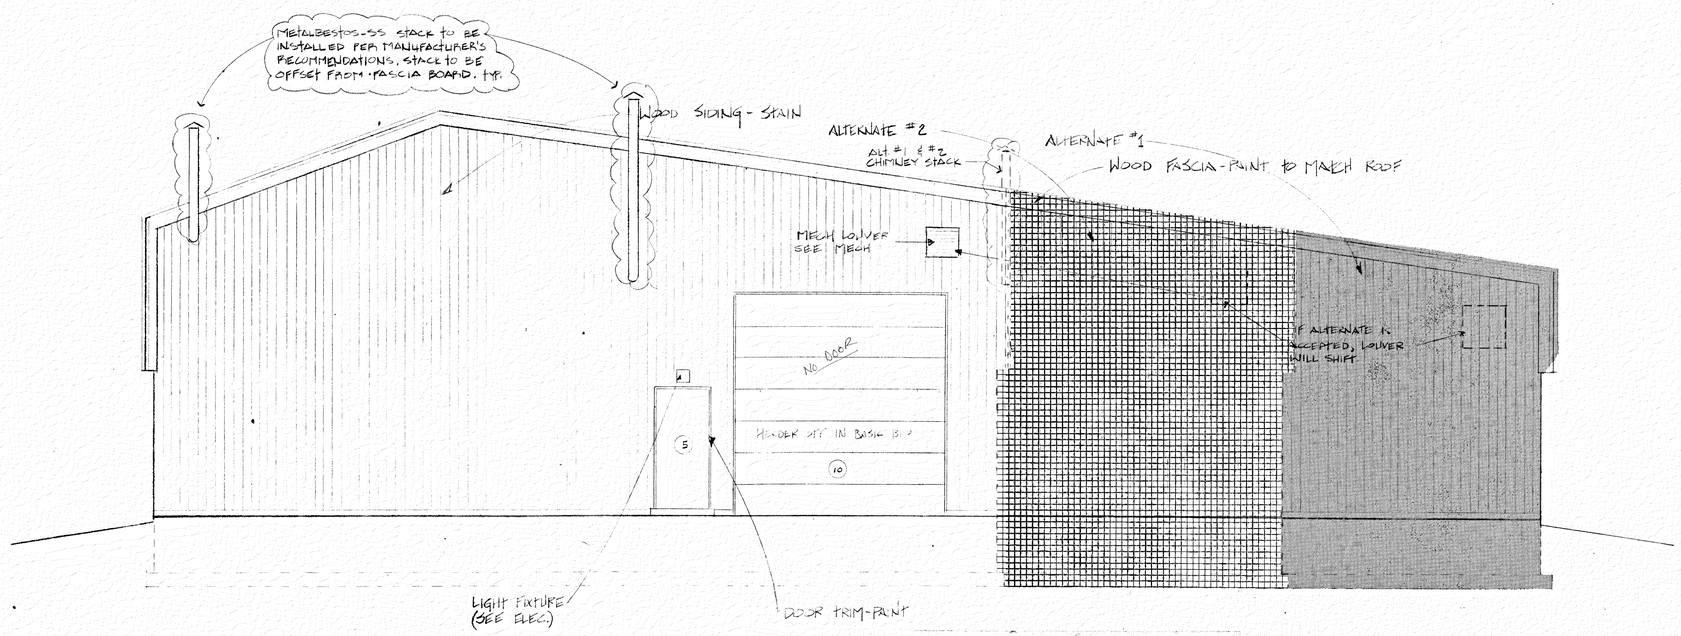

SOUTH ELEVATION

1/4"=1'-0"

STATE OF ALASKA 49th PAUL D. SELBERG 3799-A REGISTERED PROFESSIONAL ARCHITECT

project title: **DILLINGHAM FIRE STATION**

SELBERG ASSOCIATES INC.

p.o. box 872708
wasilla, alaska
99687
907-376-4999

project no.: 9905
date: 7-17-84
drawn by: W.H.S.
revised: 1-30-85
sheet title: BUILDING ELEVATIONS

sheet no: **A-3**
of 7

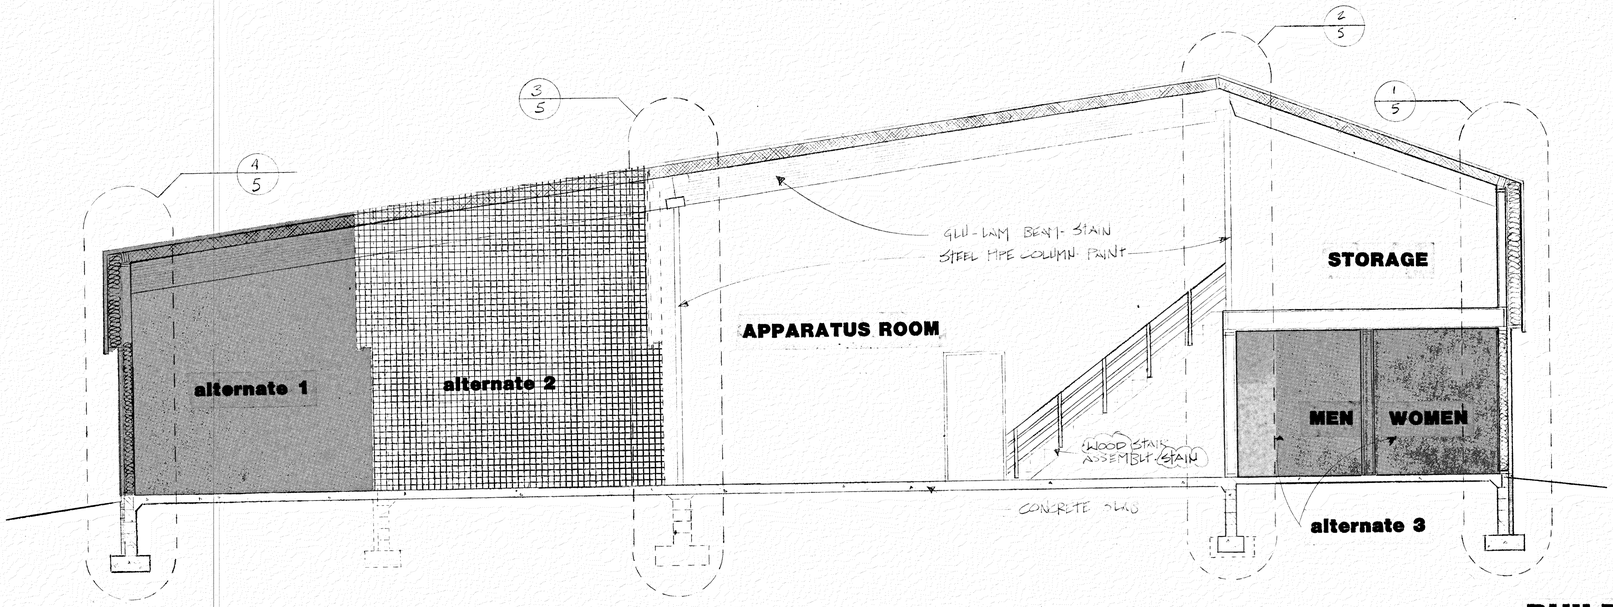

BUILDING SECTION

1/4" = 1'-0"

STATE OF ALASKA
49th
PAUL L. BERG
3755-P
REGISTERED PROFESSIONAL ENGINEER

project title:
DILLINGHAM FIRE STATION

SELBERG ASSOCIATES INC.
p.o. box 872708
wasilla, alaska
99687
907-376-4999

project no.: 84035
date: 7-17-84
drawn by: W.H.S.
revised: 1-30-85
sheet title: SECTION

sheet no: A-4
of 7

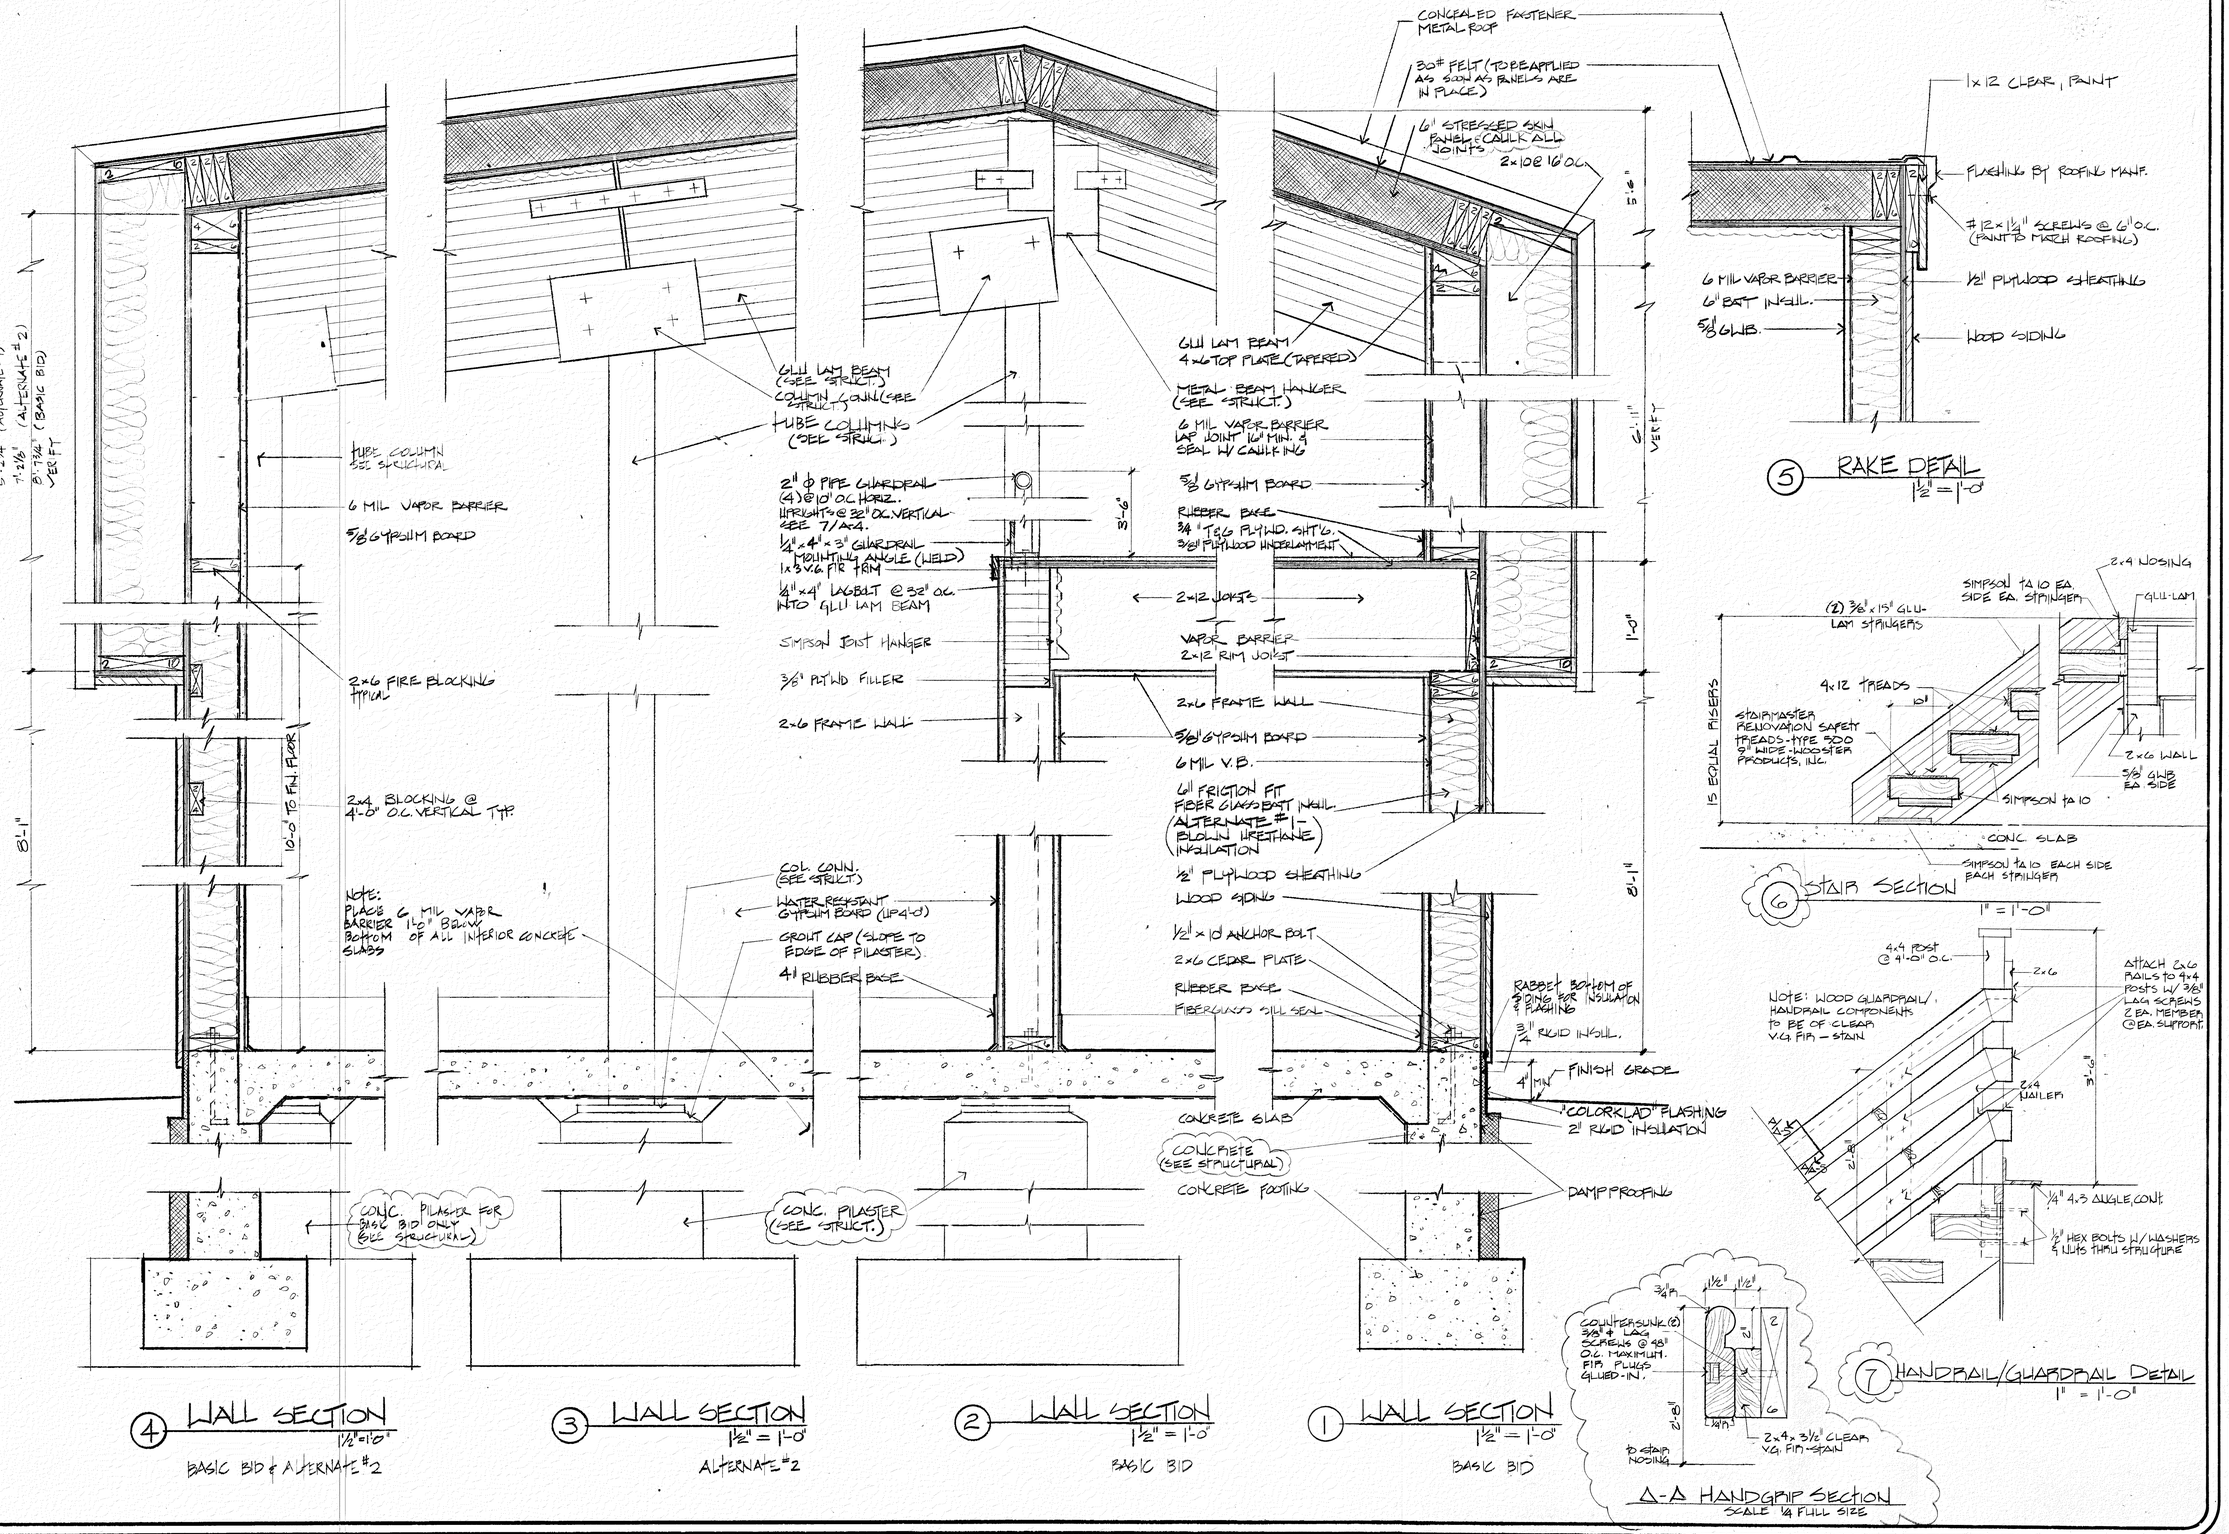

PAUL D. SELBERG A.I.A.
ARCHITECT / PLANNER
telephone (907) 376-4999 p.o. box 570 wasilla, alaska 99687

project title
DILLINGHAM FIRE STATION

project no. 84035
date 7-17-84
drawn by
revised 1-30-85

sheet title
WALL SECTIONS DETAILS

sheet no.
A-5
of 7

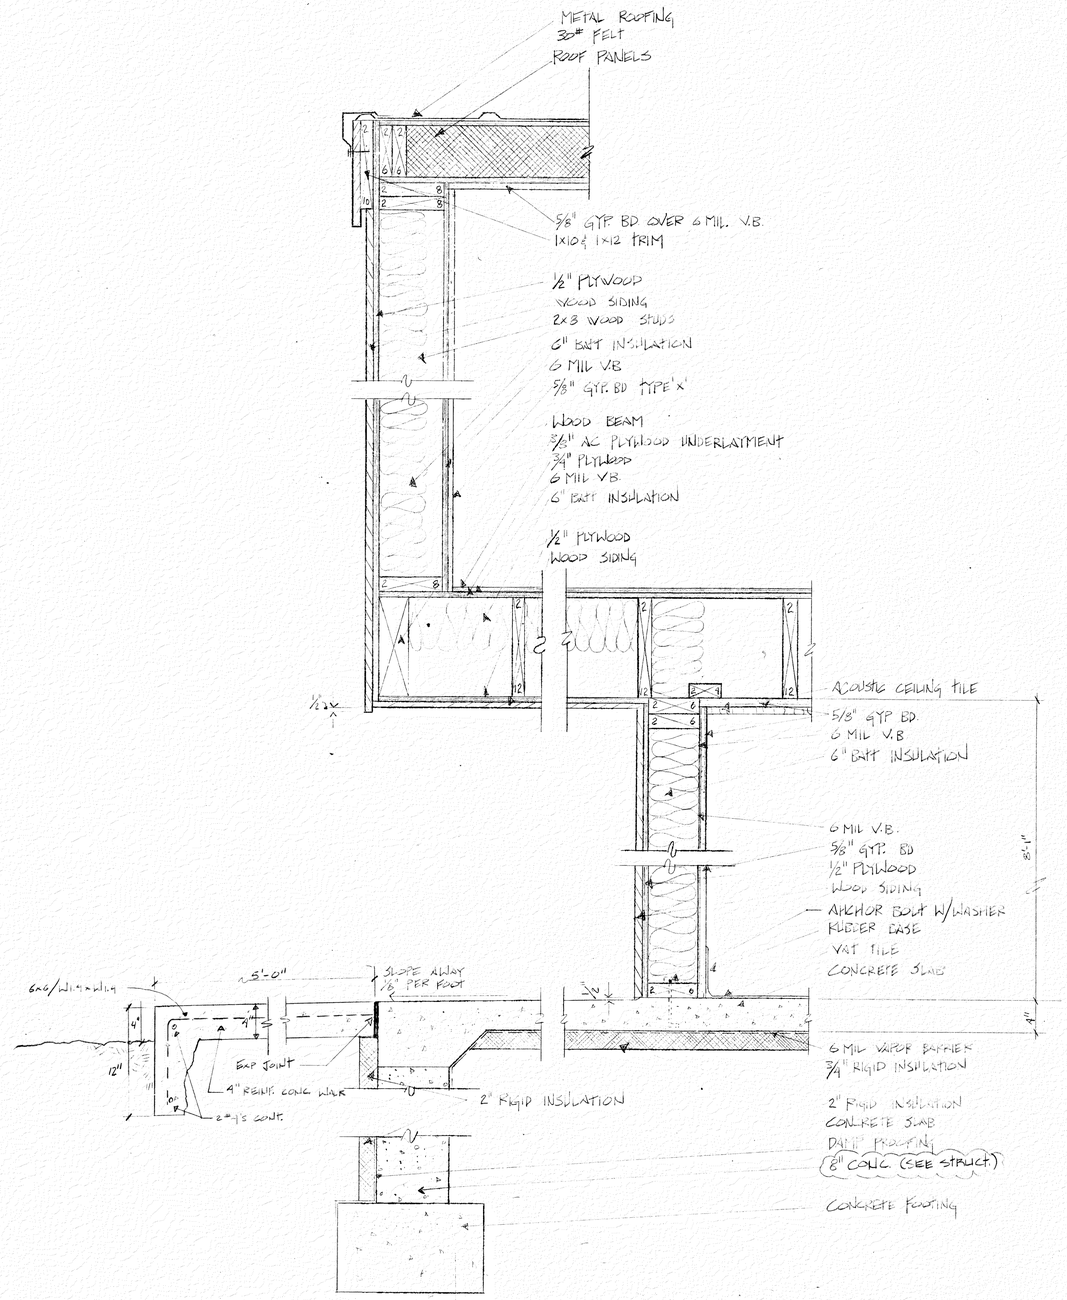

1 WALL SECTION
1/2" = 1'-0"

project title: DILLINGHAM FIRE STATION

SELBERG ASSOCIATES INC.

p.o. box 872708
wasilla, alaska
99687
907-376-4999

project no.: 8400
date: 7-17-89
drawn by: W.H.S.
revised: 1-30-89
sheet title: SECTIONS
sheet no: A-6
of 7

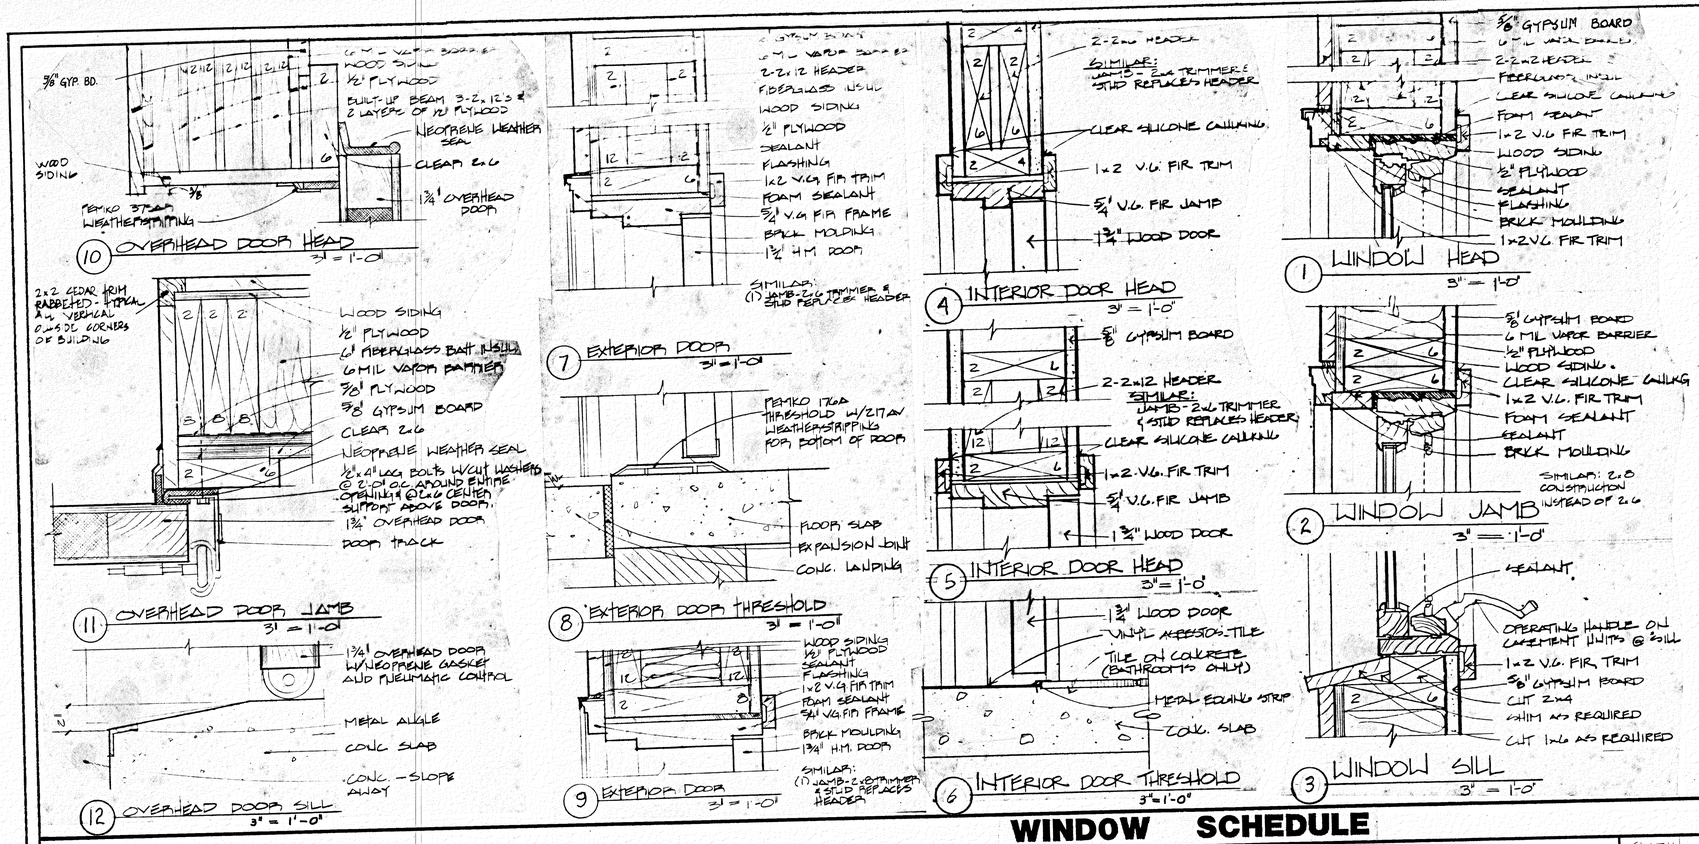

WINDOW SCHEDULE

WINDOW NUMBER	RO HEIGHT	RO WIDTH	FRAME HT	FRAME WD	SASH HT	SASH WD	GLAZING		FRAME MATERIAL	HEAD	JAMB	SILL	OPERATOR	REMARKS
1	5'-5 3/4"	2'-5 1/2"	5'-5"	2'-5"	5'-3"	2'-3"	TRIPLE		WOOD	1/A-7	2/A-7	3/A-7	CRANK	FEILA MODEL 2960 CC

DOOR & FRAME SCHEDULE

DOOR NUMBERS	WIDTH	HEIGHT	THICKNESS	TYPE	MATERIAL	LABEL DOOR & FRAME	GLASS	LOUVER MATERIAL	LOUVER SIZE	FRAME MATERIAL	HEAD	JAMB	SILL	HARDWARE GROUP	REMARKS
1	3'-0"	6'-8"	1 3/4"	A	HM					WOOD	7/A-7	7/A-7 SIM	8/A-7	1	
2				A	HM						7/A-7	7/A-7 SIM	8/A-7	3	
3				A	WOOD						4/A-7	4/A-7 SIM	6/A-7	2	
4				A	WOOD						4/A-7	4/A-7 SIM	6/A-7	2	
5				A	HM						9/A-7	9/A-7 SIM	8/A-7	3	
6	12'-0"	12'-0"	3 1/4"	C	WOOD						10/A-7	11/A-7	12/A-7	4	5/8" INSUL. TEMPERED GL WINDOWS TYP
7				C	WOOD									4	
8				C	WOOD									4	
9				B	WOOD									4	

DOOR NUMBER	WIDTH	HEIGHT	THICKNESS	TYPE	MATERIAL	LABEL DOOR & FRAME	GLASS	LOUVER MATERIAL	LOUVER SIZE	FRAME MATERIAL	HEAD	JAMB	SILL	HARDWARE GROUP	REMARKS
10	12'-0"	12'-0"	3 1/4"	C SIM	WOOD					WOOD	10/A-7	11/A-7	12-A-7	4	W/O GLASS

ROOM FINISH SCHEDULE

ROOM NUMBER	ROOM NAME	FLOOR MATERIAL: VINYL ASBESTOS TILE	CARPET	CONCRETE	QUARRY TILE	PLYWOOD	FLOOR FINISH: CLEAN	PAINT/CLEAR	BASE MATERIAL: VINYL COVE	QUARRY TILE	BASE FINISH: CLEAN	SOUTH WALL MATERIAL: GYPSUM WALL BOARD	PREFINISHED WALL PANELS	SOUTH WALL FINISH: PAINT (CLEAR) BY OWNER	PAINT (CLEAR) BY BUILDER	CLEAN	NORTH WALL MATERIAL: GYPSUM WALL BOARD	PREFINISHED WALL PANELS	NORTH WALL FINISH: PAINT (CLEAR) BY OWNER	PAINT (CLEAR) BY BUILDER	CLEAN	WEST WALL MATERIAL: GYPSUM WALL BOARD	PREFINISHED WALL PANELS	WEST WALL FINISH: PAINT (CLEAR) BY OWNER	PAINT (CLEAR) BY BUILDER	CLEAN	EAST WALL MATERIAL: GYPSUM WALL BOARD	PREFINISHED WALL PANELS	EAST WALL FINISH: PAINT (CLEAR) BY OWNER	PAINT (CLEAR) BY BUILDER	CLEAN	CEILING MATERIAL: GYPSUM WALL BOARD	ACOUSTIC TILE	CEILING FINISH: PAINT (ENAMEL) BY OWNER	PAINT (ENAMEL) BY BUILDER	CLEAN	HEIGHT	REMARKS
		1	2	3	4	5	1	2	1	2	1	1	2	1	2	3	1	2	1	2	3	1	2	1	2	3	1	2	1	2	3	1	2	1	2	1			
101	OFFICE			3				2	1		1			1			1					1		1			1		1		3	1		1		8'-0"	USE 5/8" WATER RESISTANT TYPE "X" GWB THROUGHOUT
102	MEN			4			1			2		2				3	2				3	2				3	2				3	1		1			USE 5/8" WATER RESISTANT TYPE "X" GWB THROUGHOUT
103	WOMEN			4			1			2		2				3	2				3	2				3	2				3	1		1			
104	SHOP			3				2	1		1			1			1		1			1		1			1		1			1		1		VARIES	USE 5/8" W.R. TYPE "X" GWB FIRST 4'-0" ABOVE FLR. AROUND RM.
105	APPARATUS ROOM			3				2	1		1			1			1		1			1		1			1		1			1		1			
																						1					1					1		1		VARIES	
201	STORAGE					5		2	1		1	1		1			1		1																		

project title: DILLINGHAM FIRE STATION

SELBERG ASSOCIATES INC.
p.o. box 872708
wasilla, alaska
99687
907-376-4999

project no.: 94025
date: 7-17-89
drawn by: W.H.S.
revised: 1-30-95
sheet title: ROOM FINISH, DOOR, WINDOW SCHEDULES DETAILS
sheet no: A-7
of 7