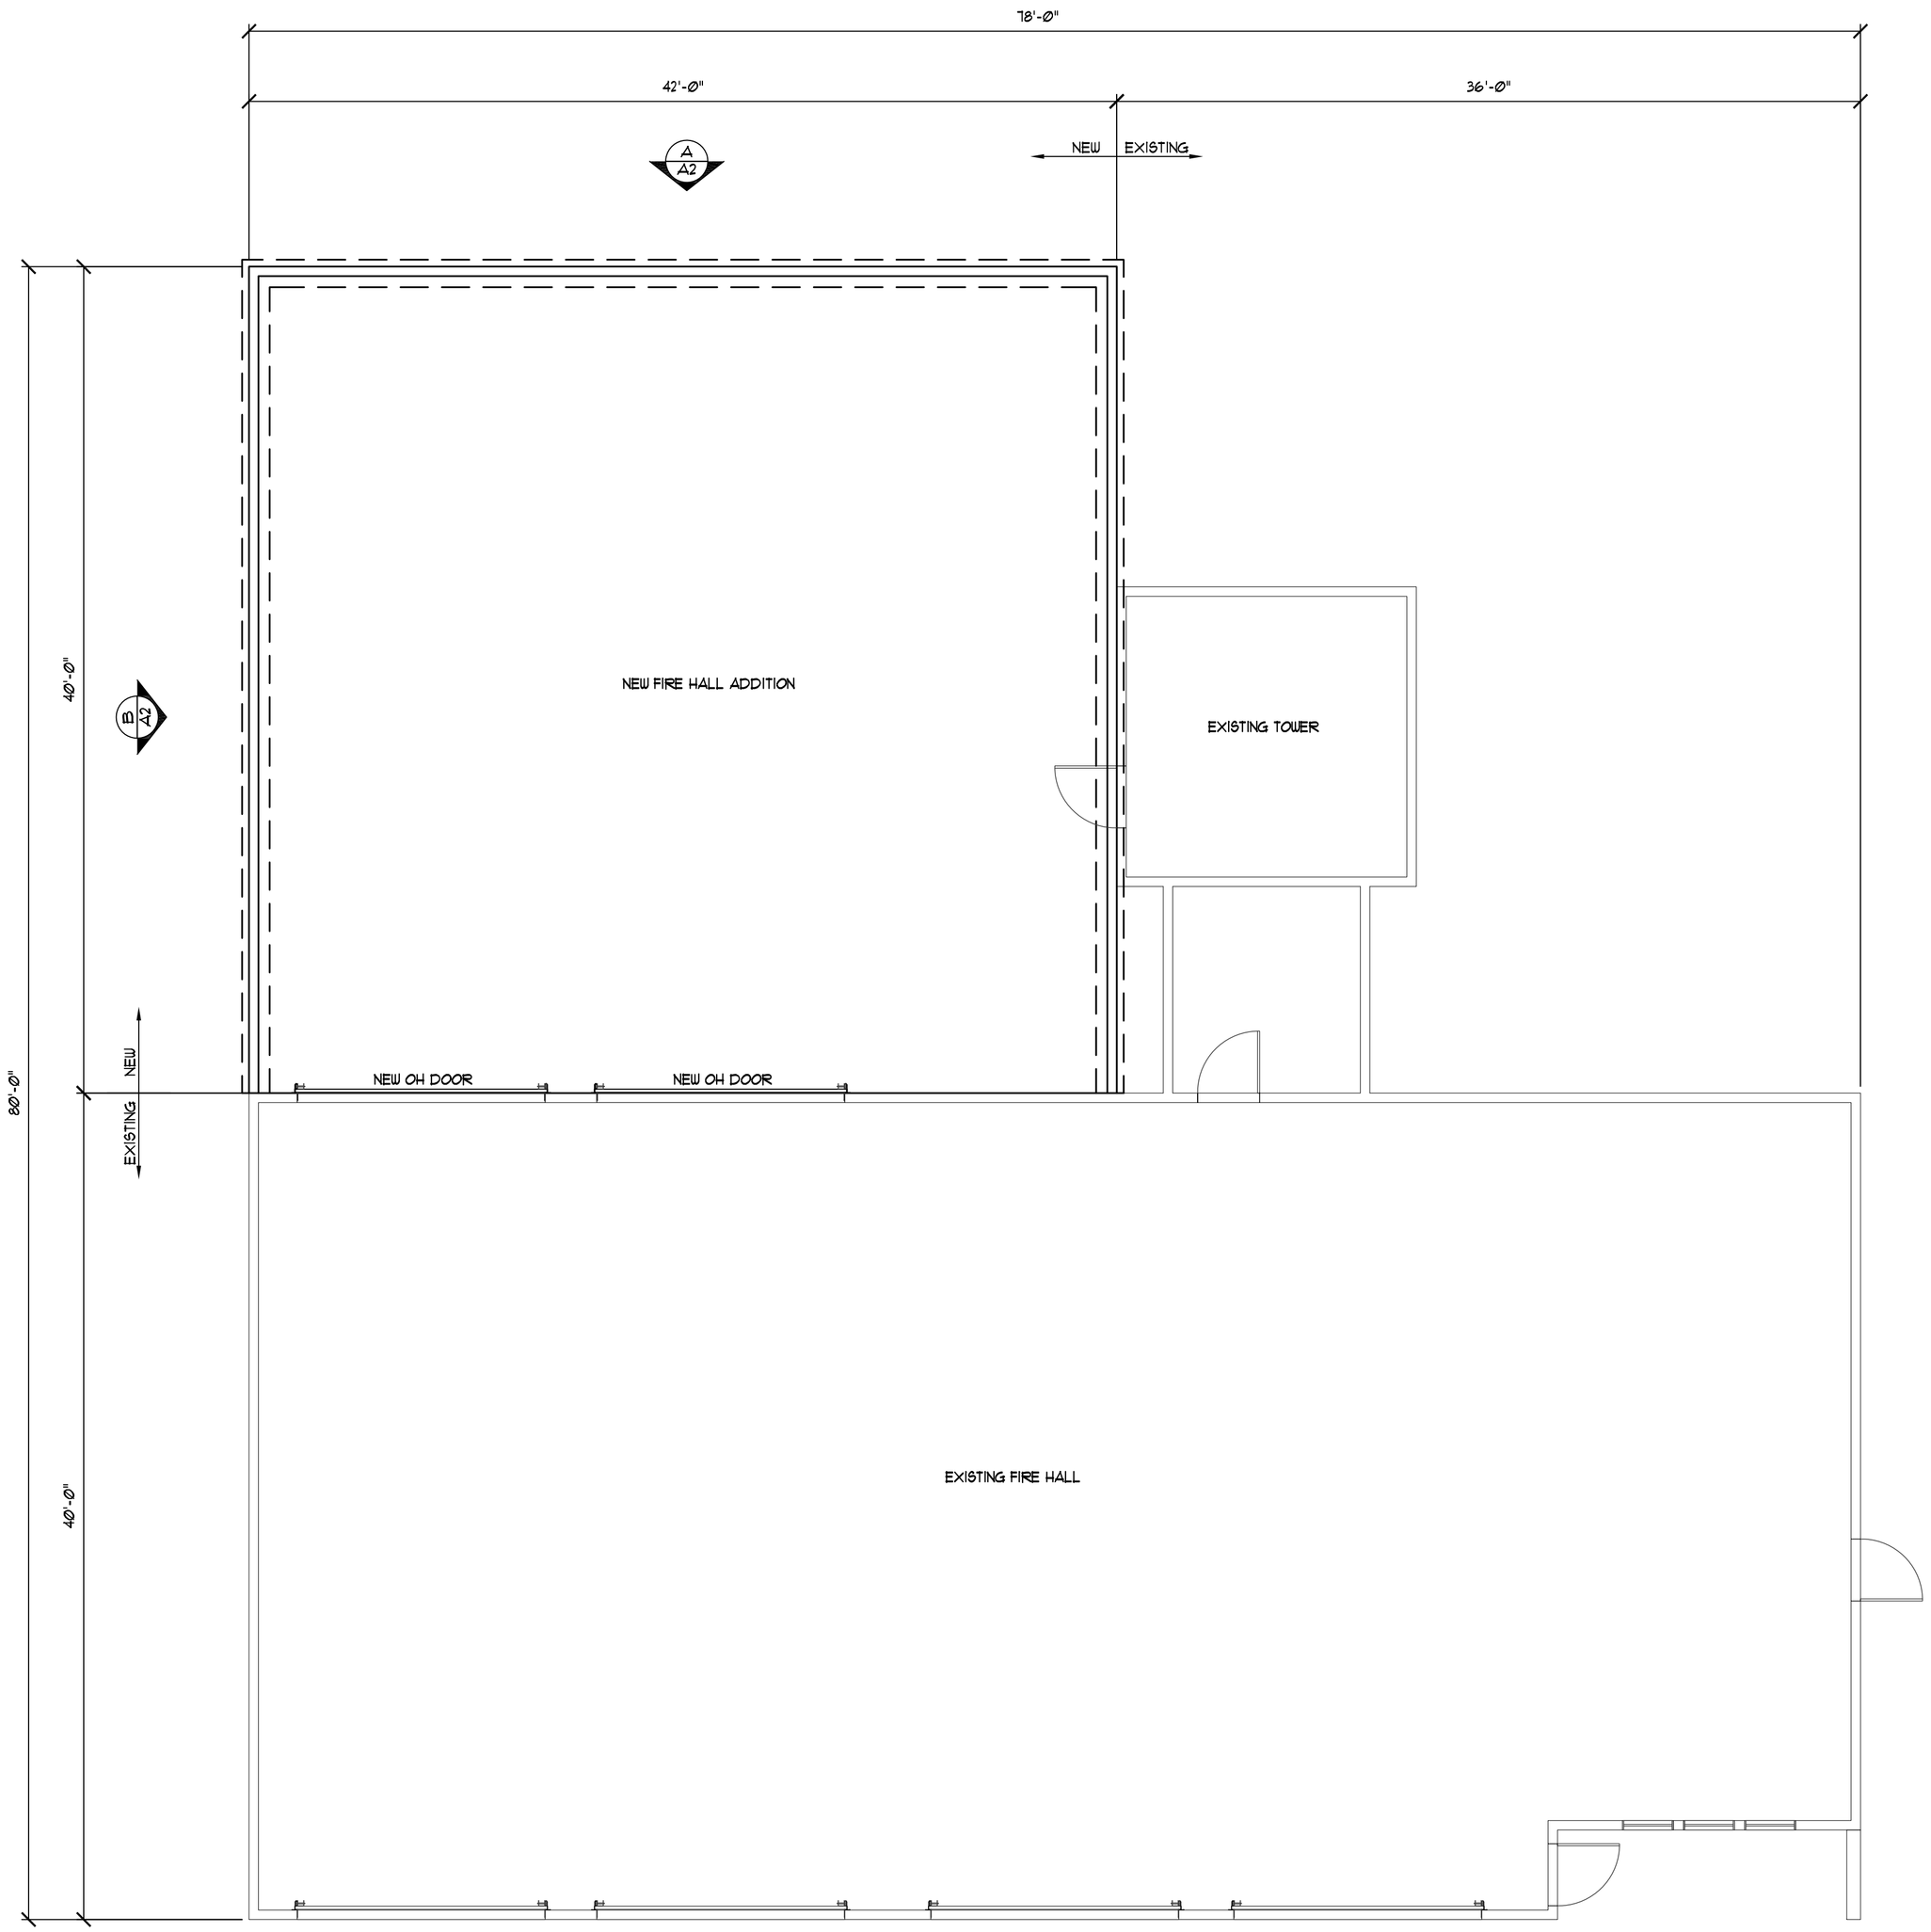

1 A1 Main Level Floor Plan
Scale: 3/8" = 1'-0"

IF THIS SHEET IS LESS THAN 22"x34" IT IS A REDUCED PRINT - SCALE ACCORDINGLY

ROBIN Johnson
16922 Hanson Drive
EagleRiver Alaska 99577
(907) 223-4381 robinr@mtaonline.net

Lake Road Fire Hall Addition

Dillingham, AK

NO.	REVISION	DATE

JOB NO.	16093
DATE	9/15/16
DRAWN	RRJ
REVIEWED	RRJ

SHEET TITLE:
MAIN LEVEL FLOOR PLAN

SHEET NO.
A1

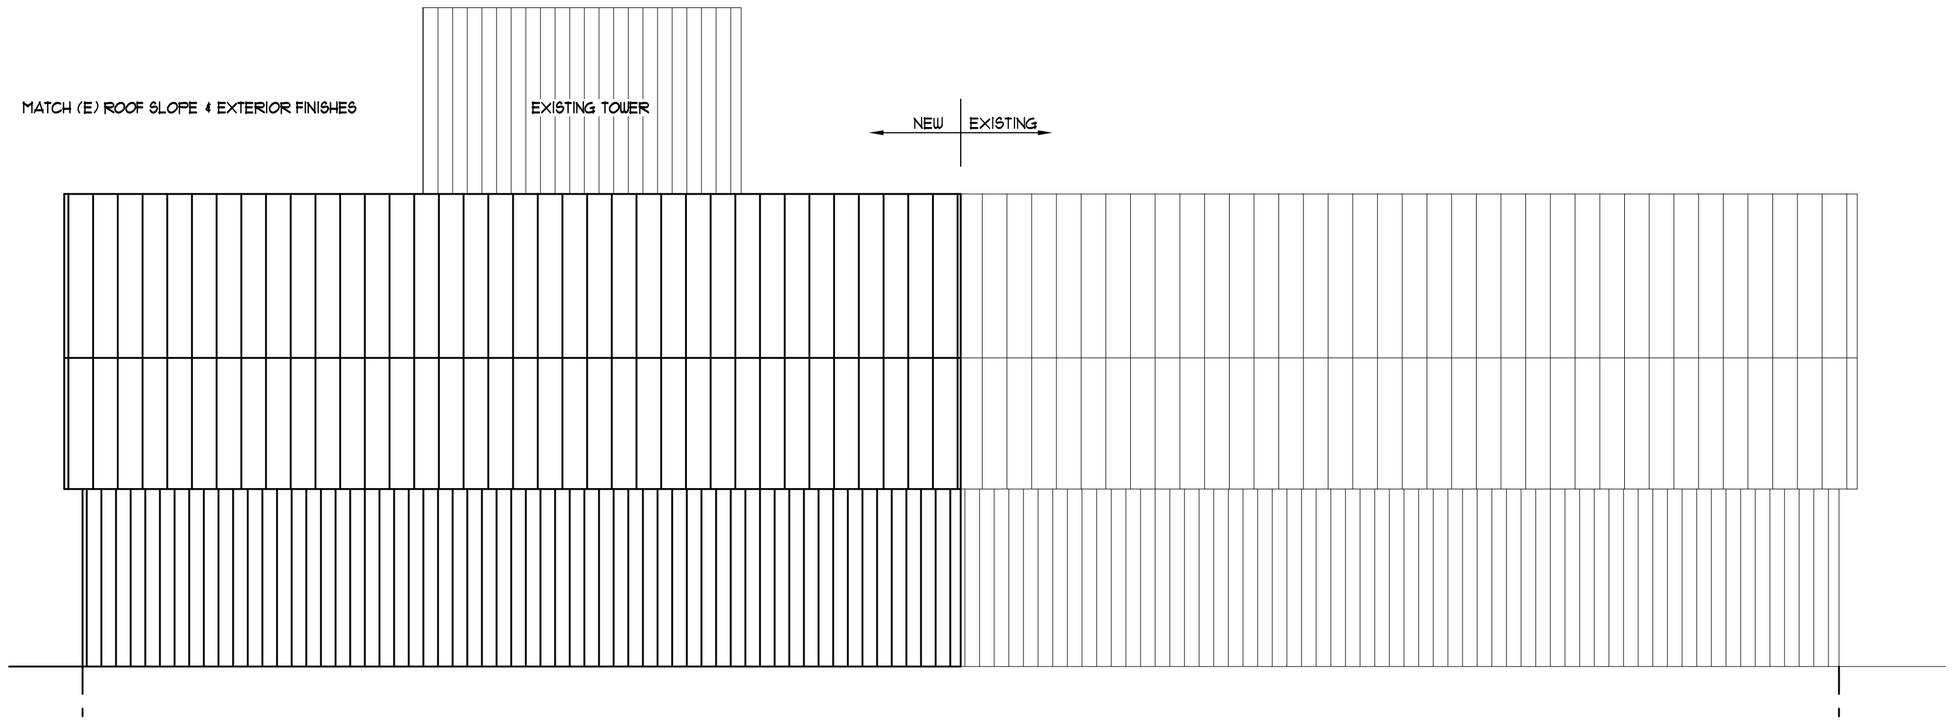

B/A2 Elevation
Scale: 3/16" = 1'-0"

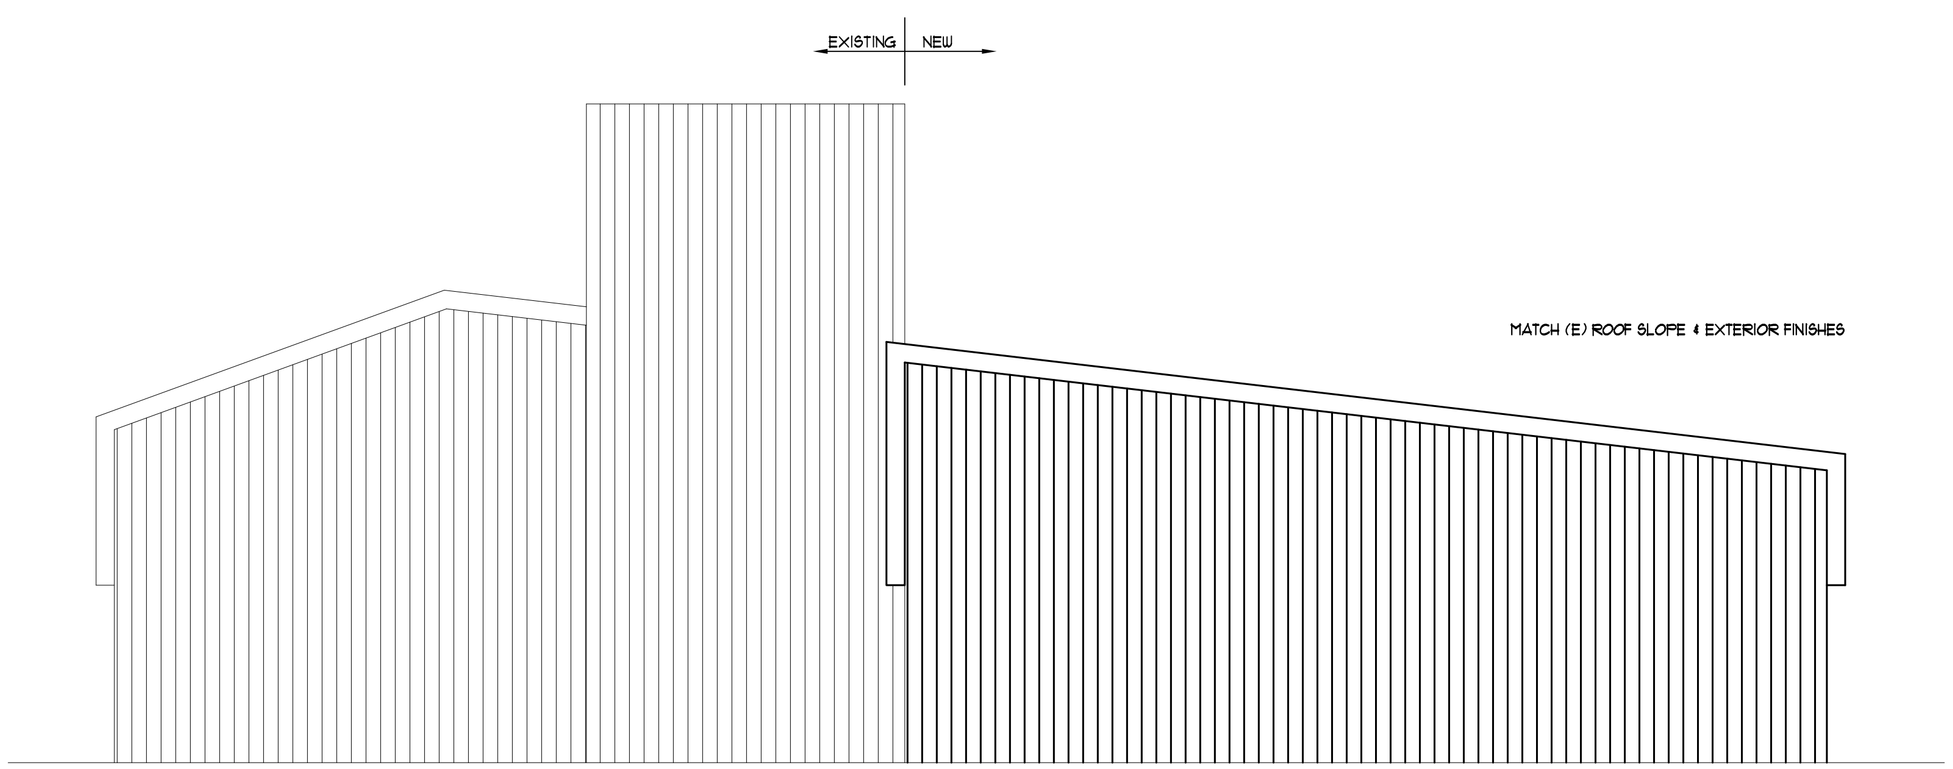

A/A2 Elevation
Scale: 3/16" = 1'-0"

IF THIS SHEET IS LESS THAN 22"x34" IT IS A REDUCED PRINT - SCALE ACCORDINGLY

ROBIN Johnson
16922 Hanson Drive
EagleRiver Alaska 99577
(907) 223-4381 robinr@mtaonline.net

Lake Road Fire Hall Addition
Dillingham, AK

NO.	REVISION	DATE

JOB NO.	16093
DATE	9/15/16
DRAWN	RRJ
REVIEWED	RRJ

SHEET TITLE:
ELEVATIONS

SHEET NO.
A2